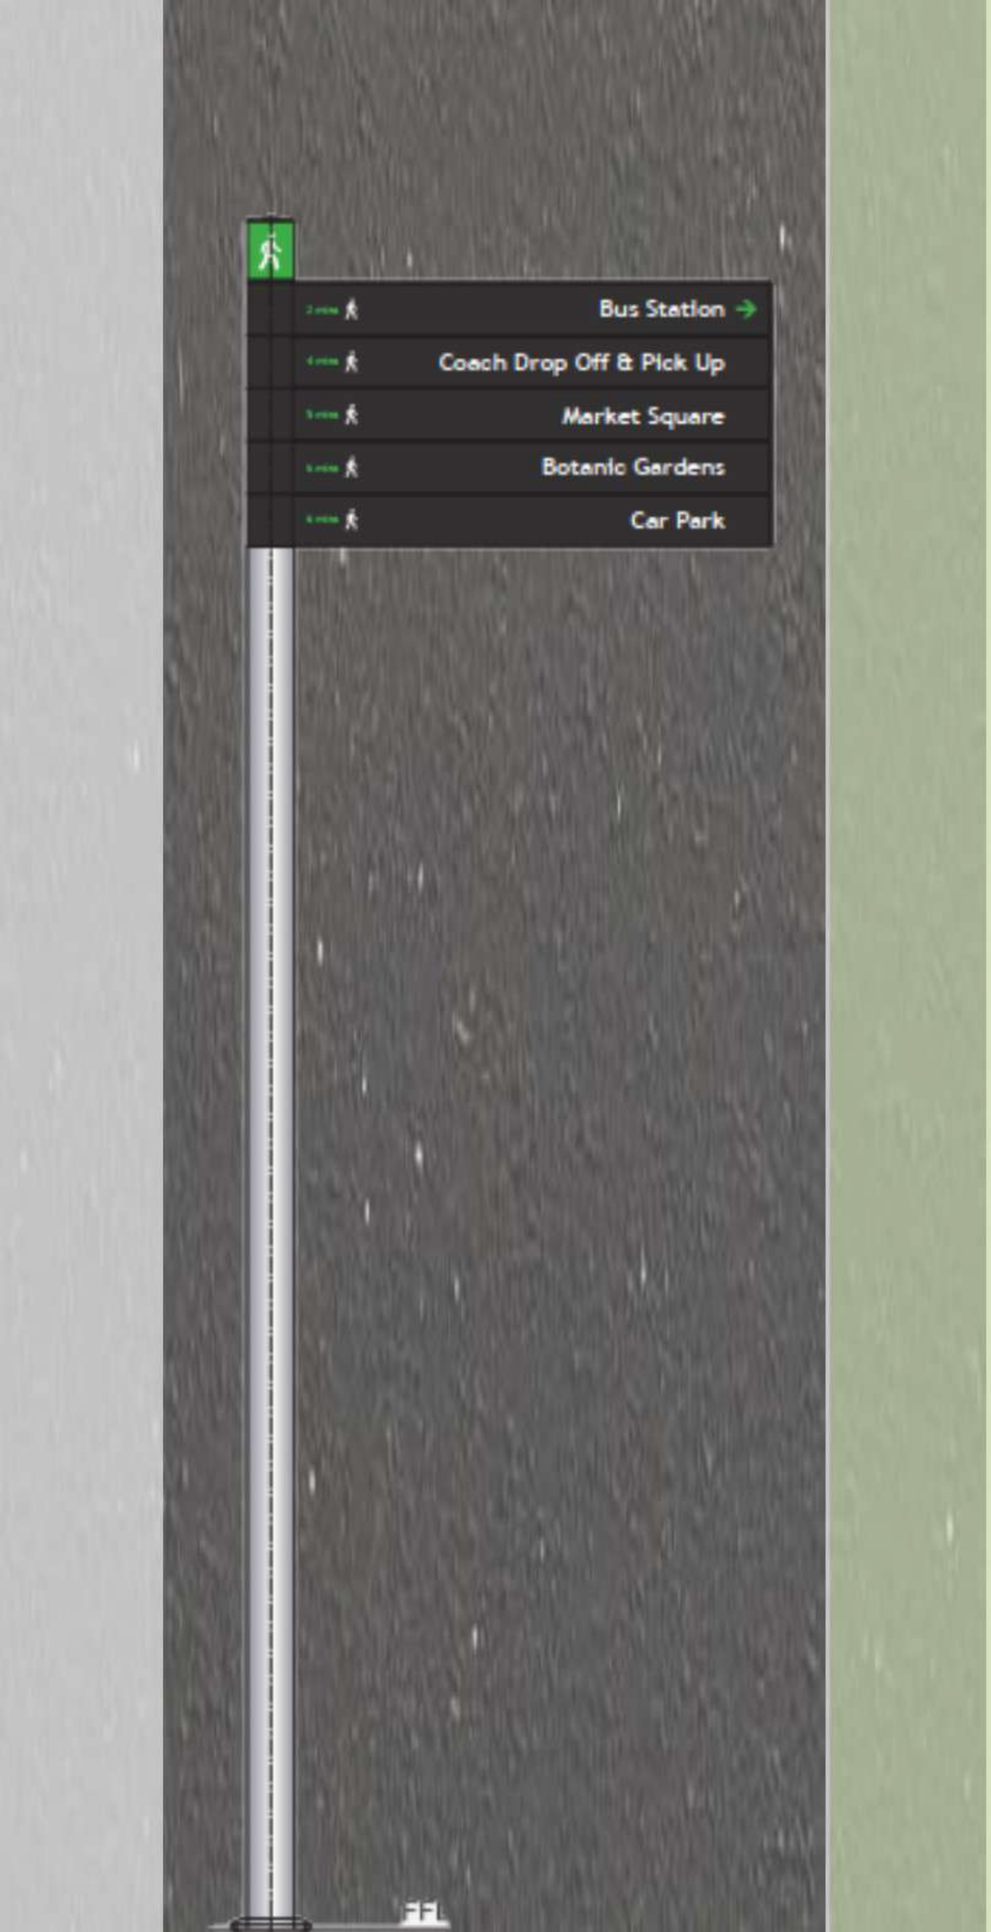

Appendix B

Wayfinding Signs Concept Plan

NOTE:

All drawings and images shown are conceptual only, subject to further development and alterations.

Additional routes design will be added to this live document to supplement what is illustrated enclosed.

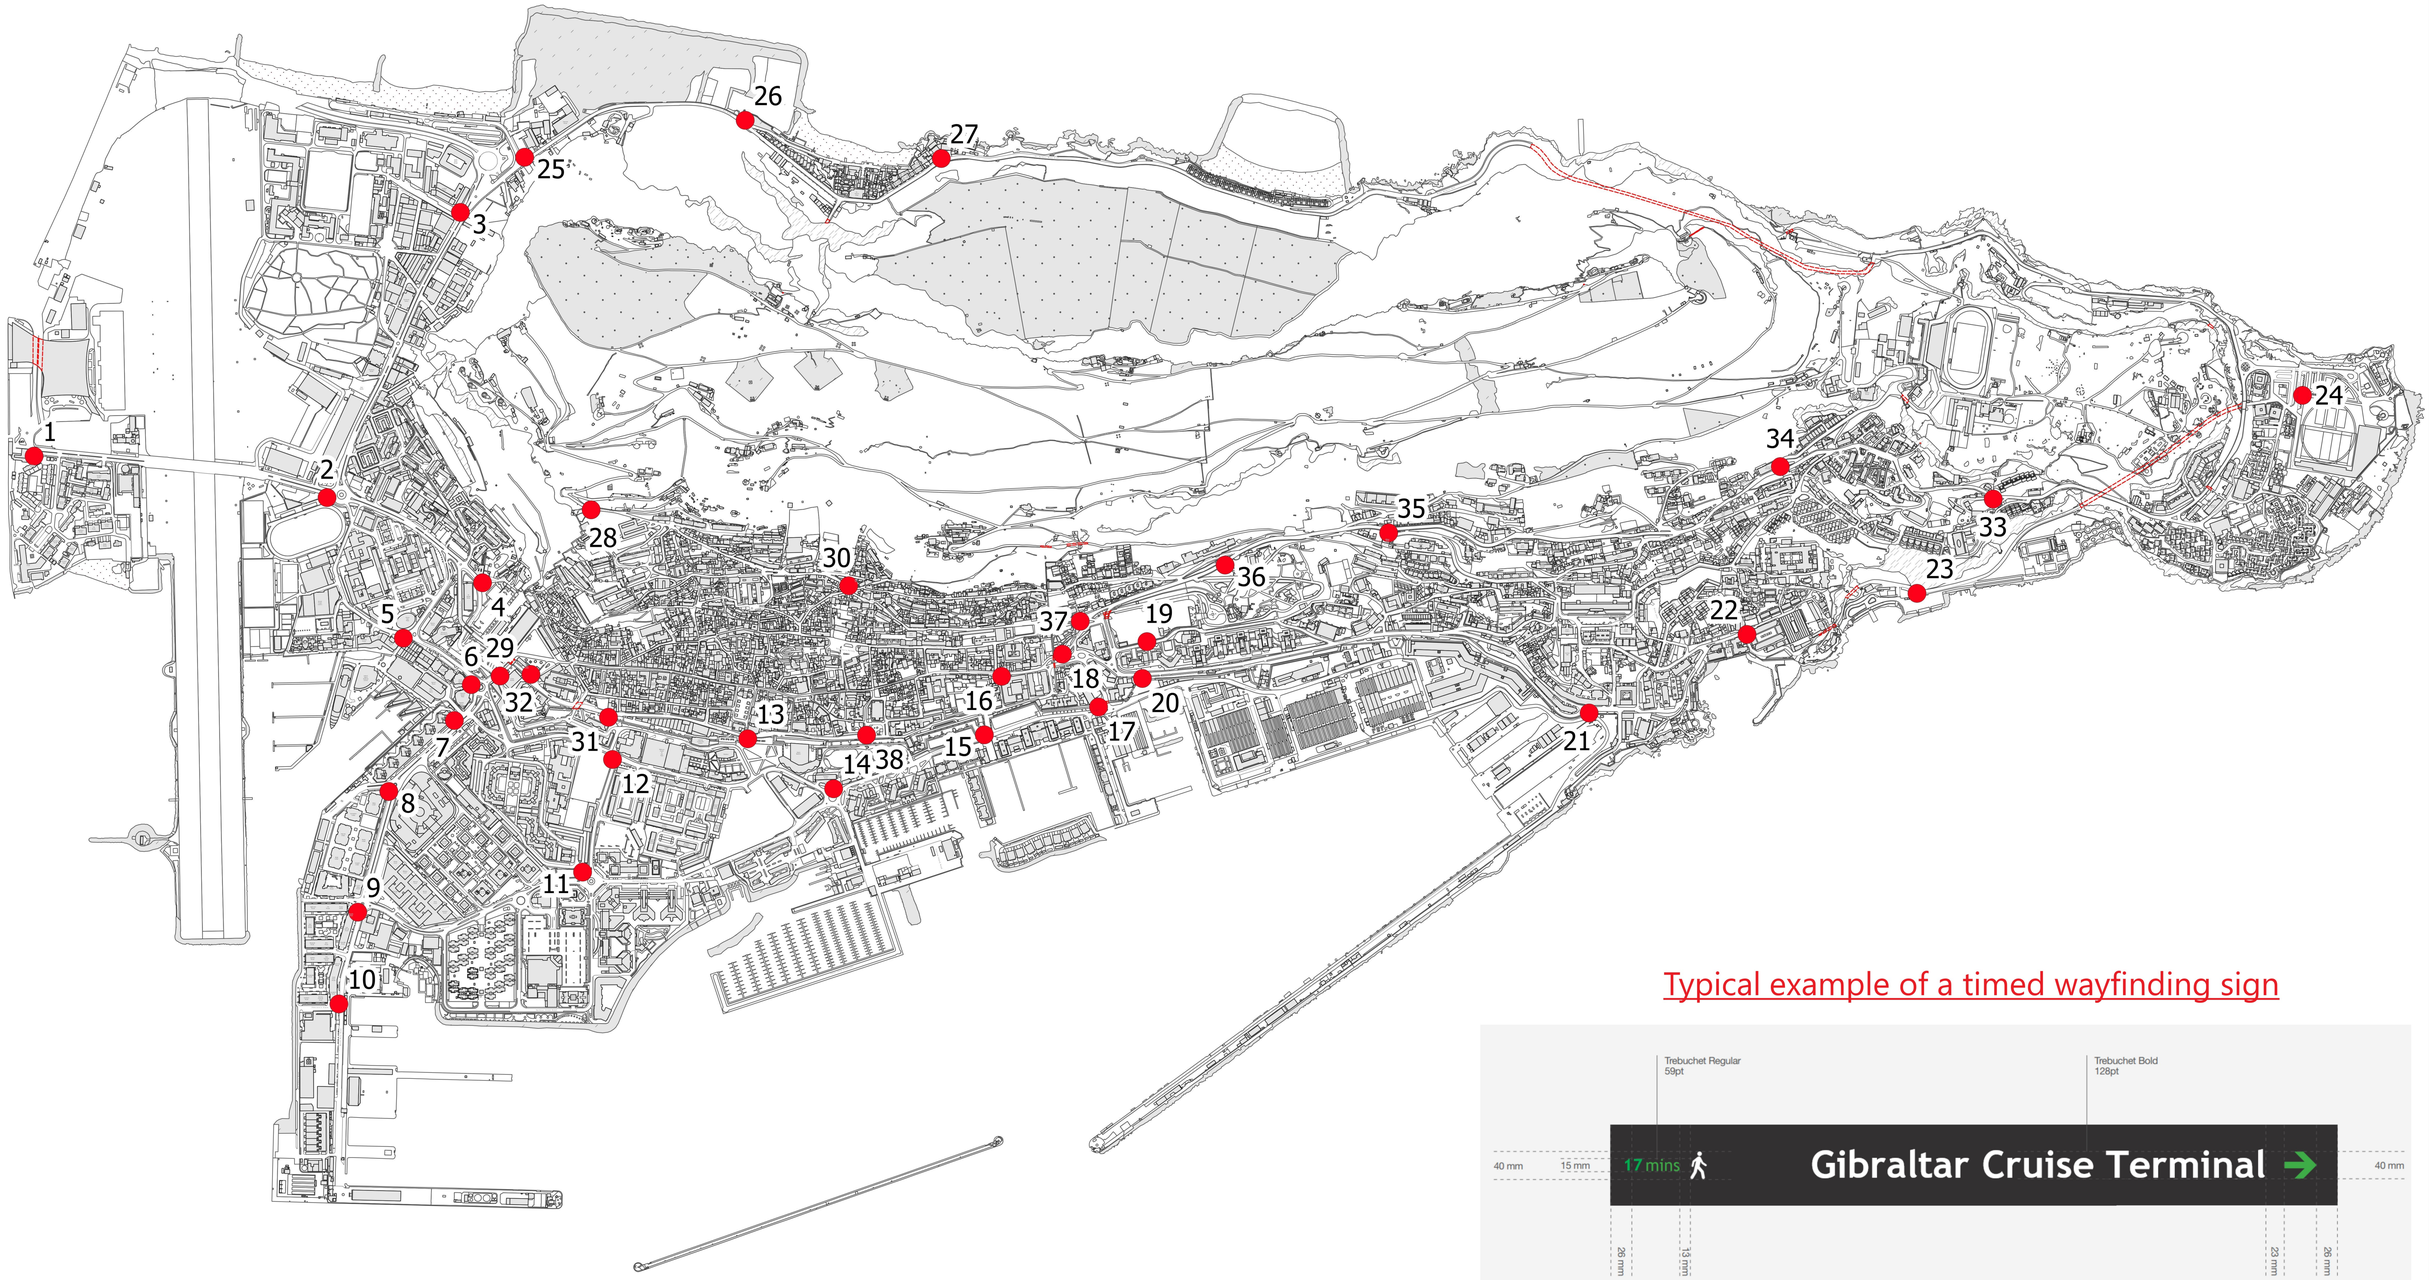

Print Scale Callibration: 100 mm @ A3

Ministry of Transport

HM Government of Gibraltar

Legend:

Gibraltar Wayfinding Signs

Title/Project:		
Date: 01/06/2021	Scale: NTS (1 :)	
Drawn By: D. Infante	Drawing Number: 01/001	REV: A